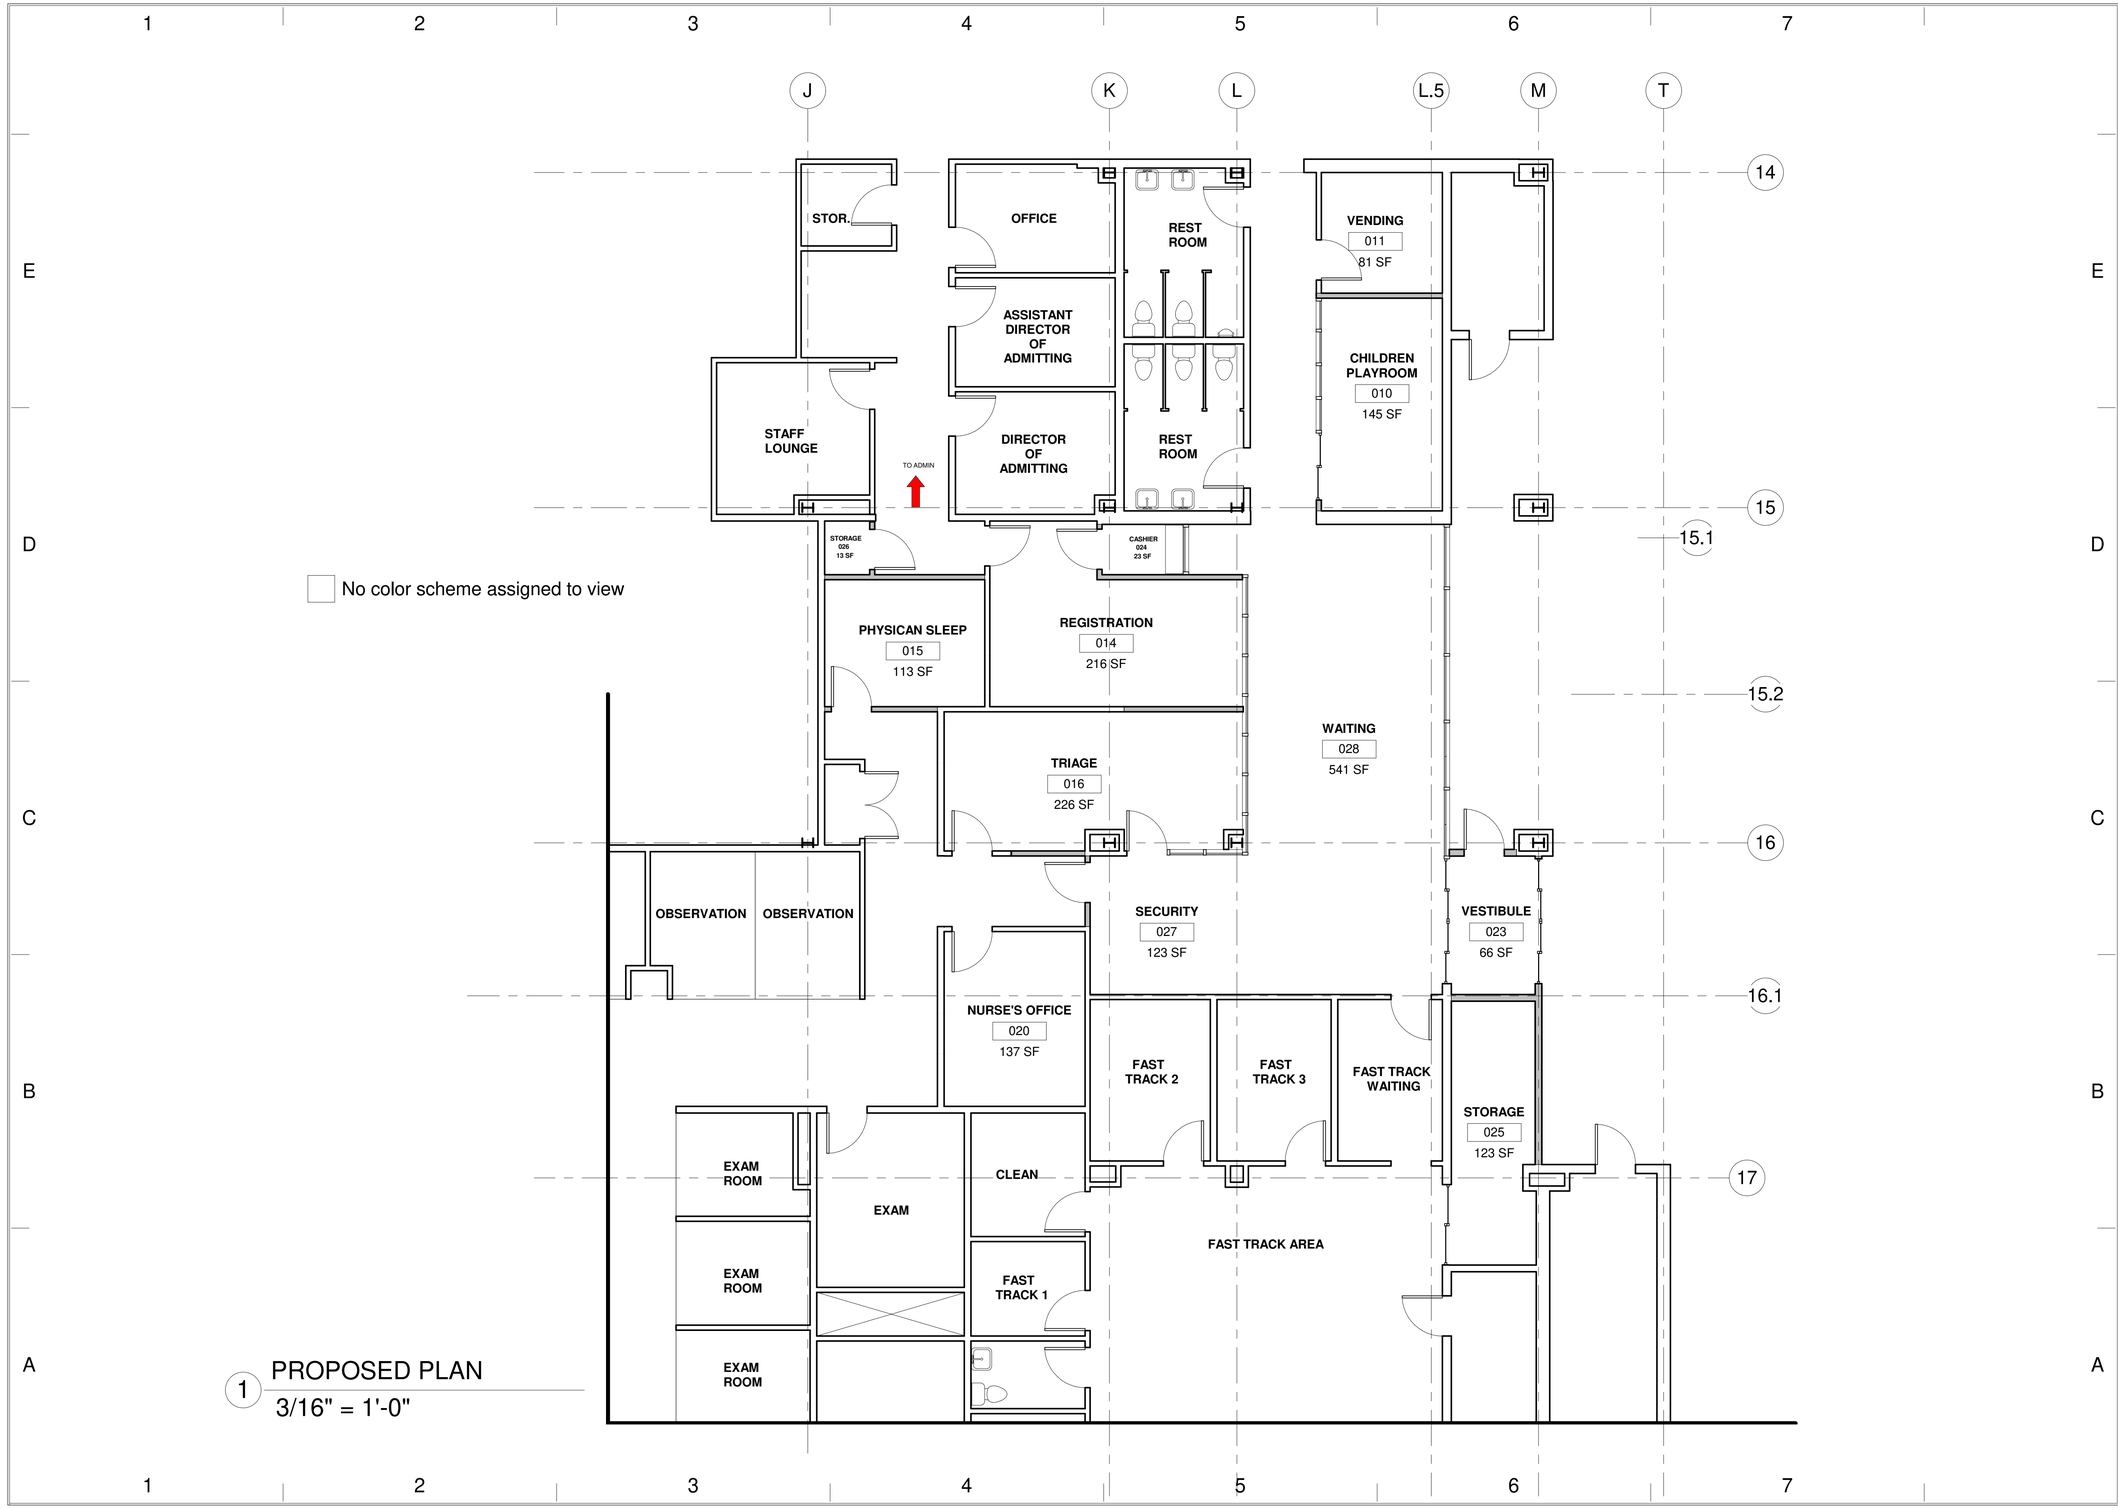

1 PROPOSED PLAN
3/16" = 1'-0"

REVISIONS

NO.	DATE	REMARKS

CONSULTANTS

Jaredian Design Group
Architects, Engineers and Construction Managers
5143 Palm Passage,
Second Floor - Suites B24-25 St. Thomas,
US Virgin Islands 00802
Post Office Box 6218
St. Thomas, U.S. Virgin Islands 00804-6218
telephone: 340.777.1600
e-mail: admin@jaredian.com
website: www.jaredian.com

SRMC

EMERGENCY ROOM MODIFICATIONS

DATE: 05.15.2024
DRAWN BY: R.O.P
CHECKED BY: J.P.W.
APPROVED BY: Approver

PROJECT NO.: 2024.001A.
CONTRACT NO.: -

SHEET NO.: A1.0

PROPOSED PLAN

LICENSED ARCHITECT U.S.V.I.